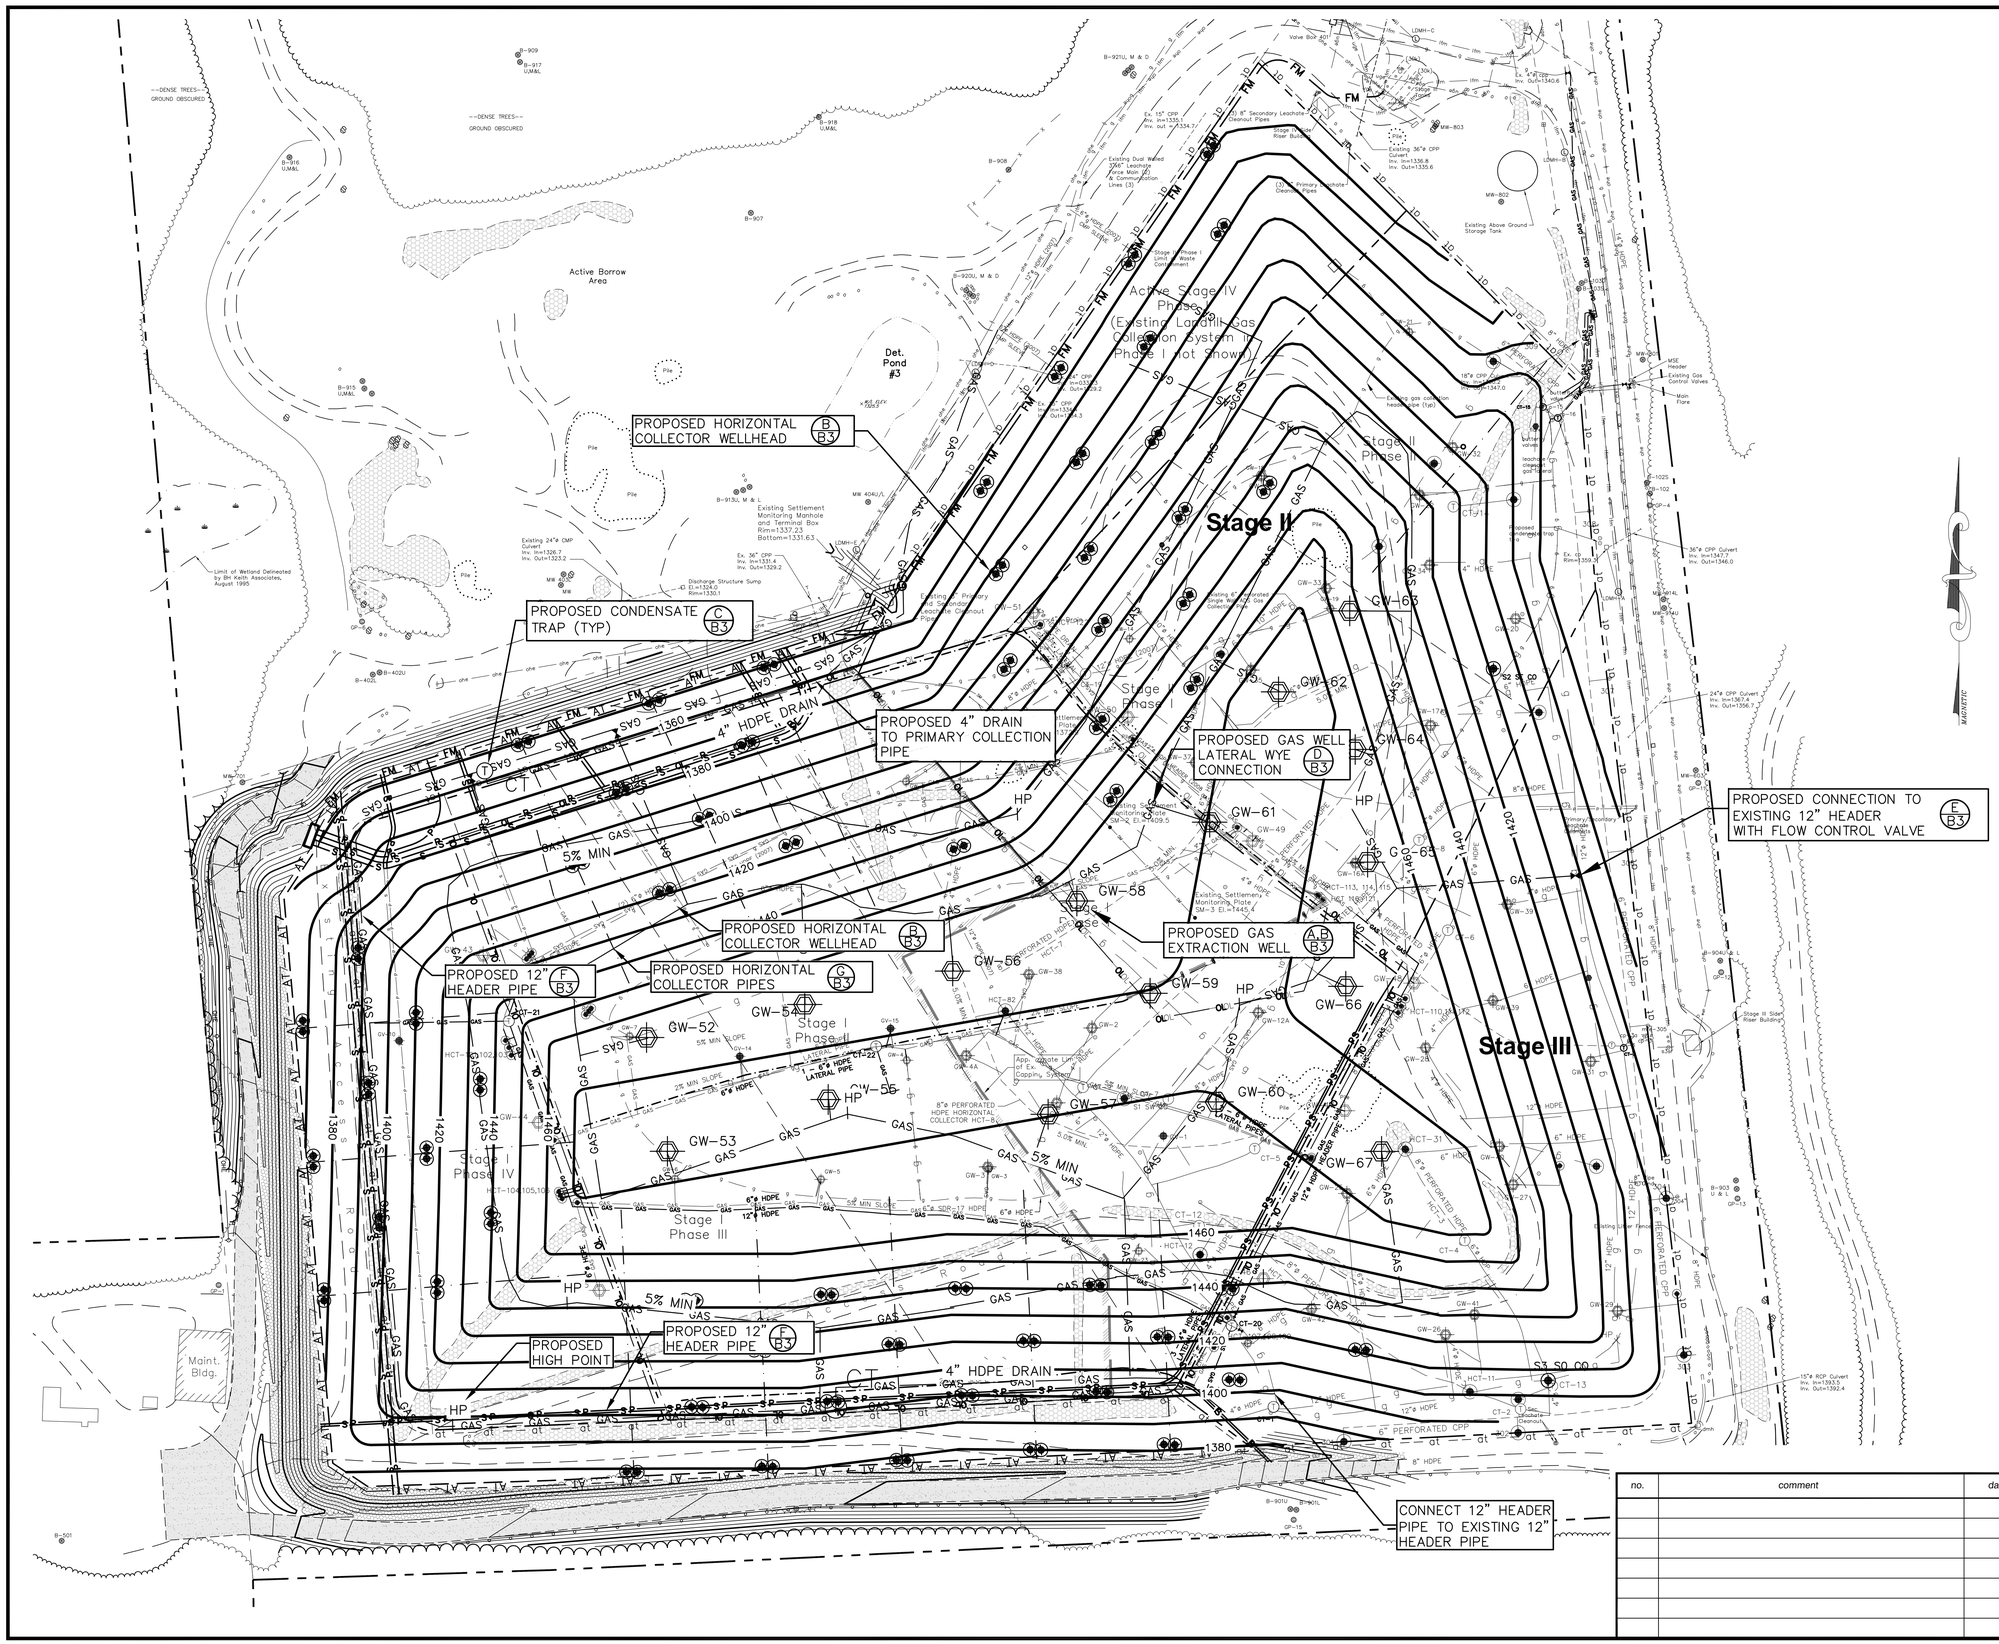

Notes:

1. Grades shown are final closure grades for the Stage IV Phase II Expansion.

2. Operator shall extend existing gas header pipe at Stage IV Phase I vertically through waste as shown to provide a connection point for subsequent headers, as needed.

3. Operator shall extend existing vertical gas collection wells through waste as necessary to maintain operation of the collection system.

4. New condensate trap to be constructed prior to installation of new header pipe as shown.

5. Locations of future header and laterals are approximate. Actual location to be determined by field conditions and time required to abandon existing header lines. Headers and laterals to have a minimum 5% slope. Condensate traps to be located at low points as necessary.

6. Locations of horizontal collectors not shown. Operator will construct horizontal collectors at appropriate location with wellheads and laterals of proposed headers as required.

Legend:

P — P / s	Existing Leachate Collection
g	Existing Gas Collection
GW-7	Existing Gas Extraction Well and Wellhead
HCT-31	Existing Wellhead
	Existing Horizontal Collection Pipe
CT-6	Existing Condensate Trap
GV-9	Existing Gas Control Valve
1420	Proposed 10' Contour
GAS	Proposed Lateral/Header
GW-56	Proposed Vertical Collection Well
	Proposed Horizontal Collector
	Proposed Horizontal Collector Well
CT	Proposed Condensate Trap

CMA ENGINEERS
CIVIL/ENVIRONMENTAL ENGINEERS

35 Bow Street
Portsmouth, New Hampshire
03801-3819
Phone: 603/431-6196
Fax: 603/431-5376

Lafayette Center
Storer Street Building, Suite 208
Kennebunk, Maine 04043
Phone: 207/985-8717
Fax: 207/985-5520

E-mail: info@cmaengineers.com

North Country
Environmental Services, Inc.
Bethlehem, NH

project:

Stage IV Phase II
Type IB Permit Application

title:

Gas System Modifications
Final Closure Plan

80 0 40 80 160
(in feet)
1 inch = 80 ft.

no.	comment	date	by

THE STATE OF NEW HAMPSHIRE ROBERT J. GRAY NO. 9404 LICENSED PROFESSIONAL ENGINEER

designed by: JSM/RJG	date: February 2009
drawn by: APV/MAM/DAA	project no: 656.05
approved by: RJG/WAS	sheet no: B-2

F:\CADD\PROJECTS\656\656.05\dwg\Preliminary Jan09\65605pGas.dwg 1/14/2009 3:57:52 PM EST