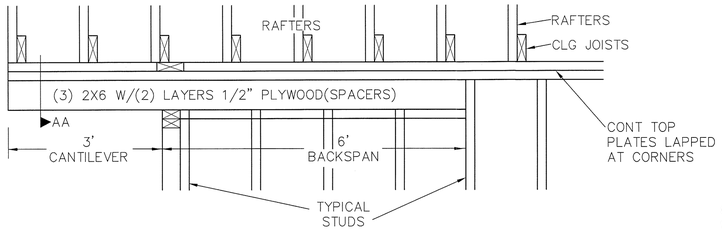

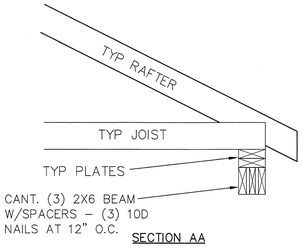

SECTION AA

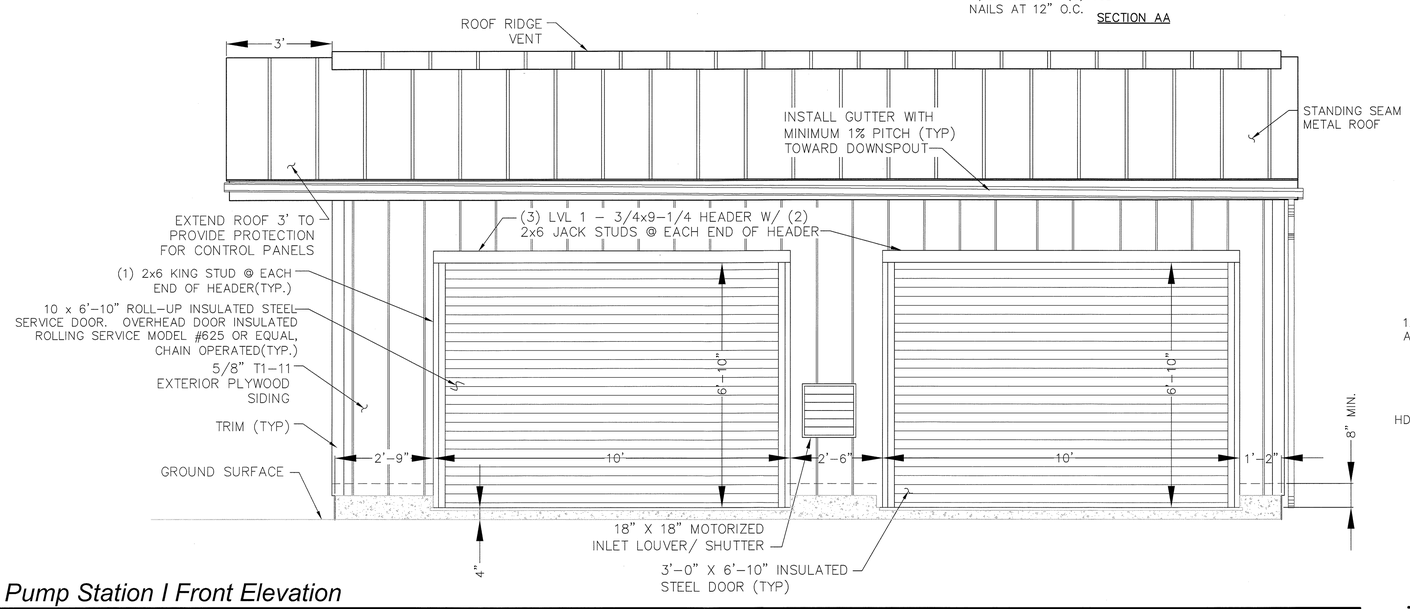

Pump Station I Front Elevation

Not to Scale

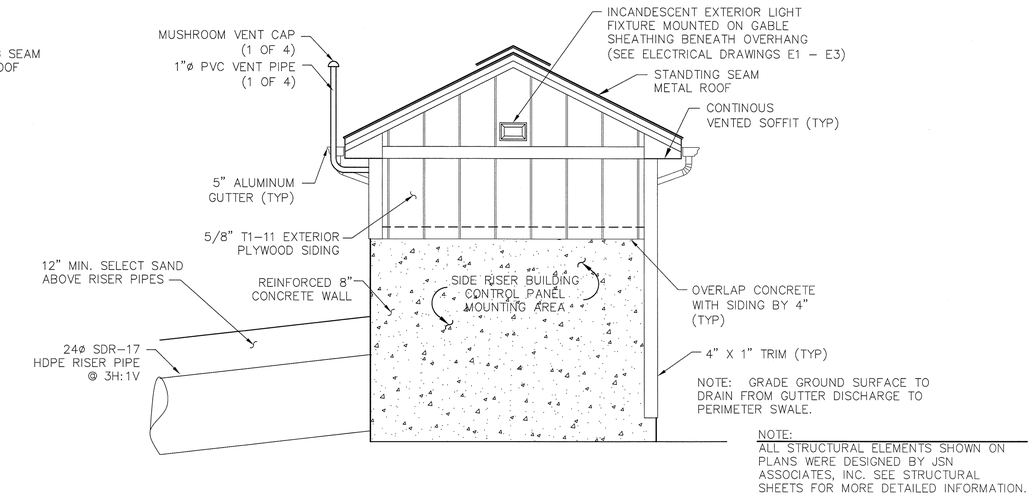

NOTE:
ALL STRUCTURAL ELEMENTS SHOWN ON PLANS WERE DESIGNED BY JSN ASSOCIATES, INC. SEE STRUCTURAL SHEETS FOR MORE DETAILED INFORMATION.

Pump Station I Side Elevation

Not to Scale

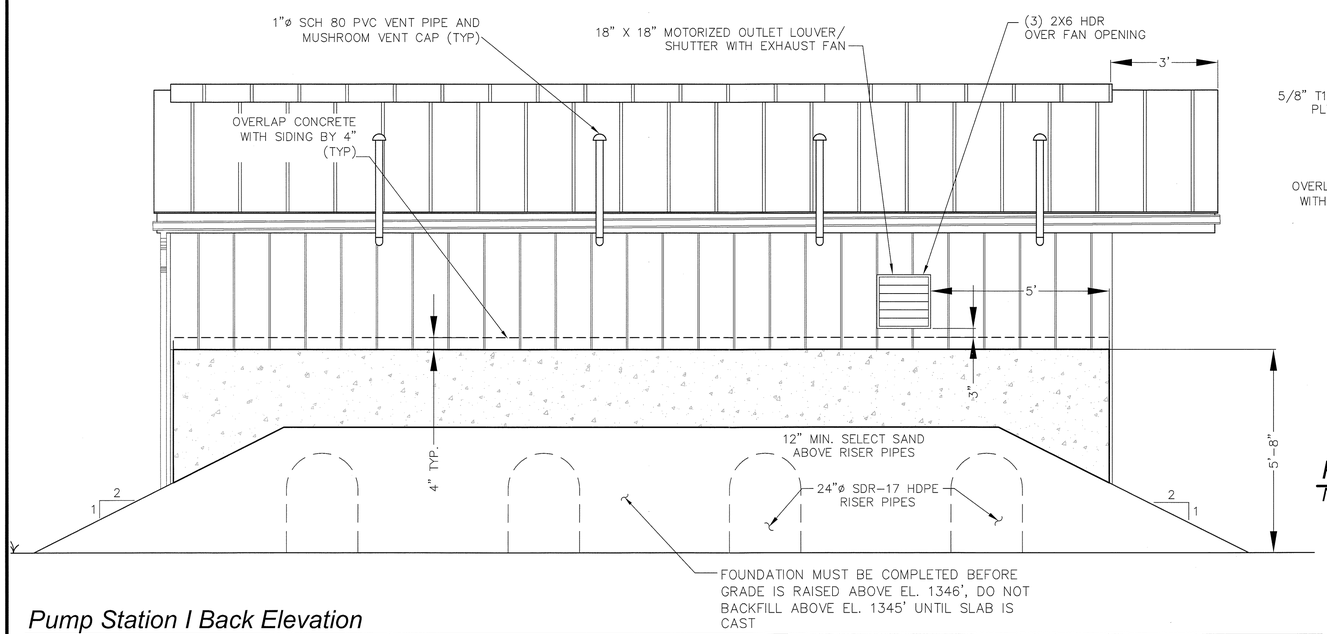

Pump Station I Back Elevation

Not to Scale

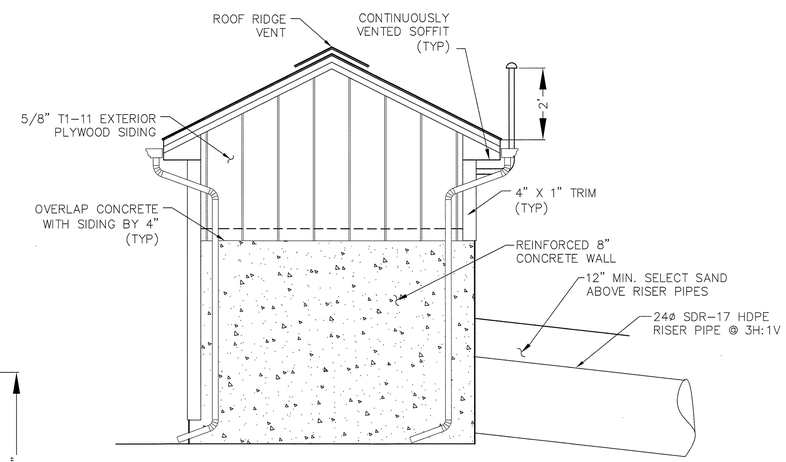

Pump Station I Side Elevation

Not to Scale

JSN Associates, Inc.
Consulting Structural Engineers
One Autumn Street
Portsmouth, NH 03801
(603) 433 – 8639
Fax: (603) 431 – 2811

CMA ENGINEERS
CIVIL/ENVIRONMENTAL ENGINEERS
35 Bow Street
Portsmouth, New Hampshire
03801-3819
Phone: 603/431-6196
Fax: 603/431-5376
Lafayette Center
Storer Street Building, Suite 208
Kennebunk, Maine 04043
Phone: 207/985-8717
Fax: 207/985-5520
E-mail: info@cmaengineers.com

North Country
Environmental Services, Inc.
Bethlehem, NH

project:

Stage IV Phase II
Type IB Permit Application

title:

Leachate Pump Station I
Elevations

Scale As Shown

no.	comment	date	by

STATE OF NEW HAMPSHIRE
HOSSEIN SALEHKHOU
No. 6758
LICENSED
PROFESSIONAL ENGINEER
FEB. 2009

designed by:	date:
JSM/RJG	February 2009
drawn by:	project no:
APV/MAM/DAA	656.05
approved by:	sheet no:
RJG/WAS	C-15