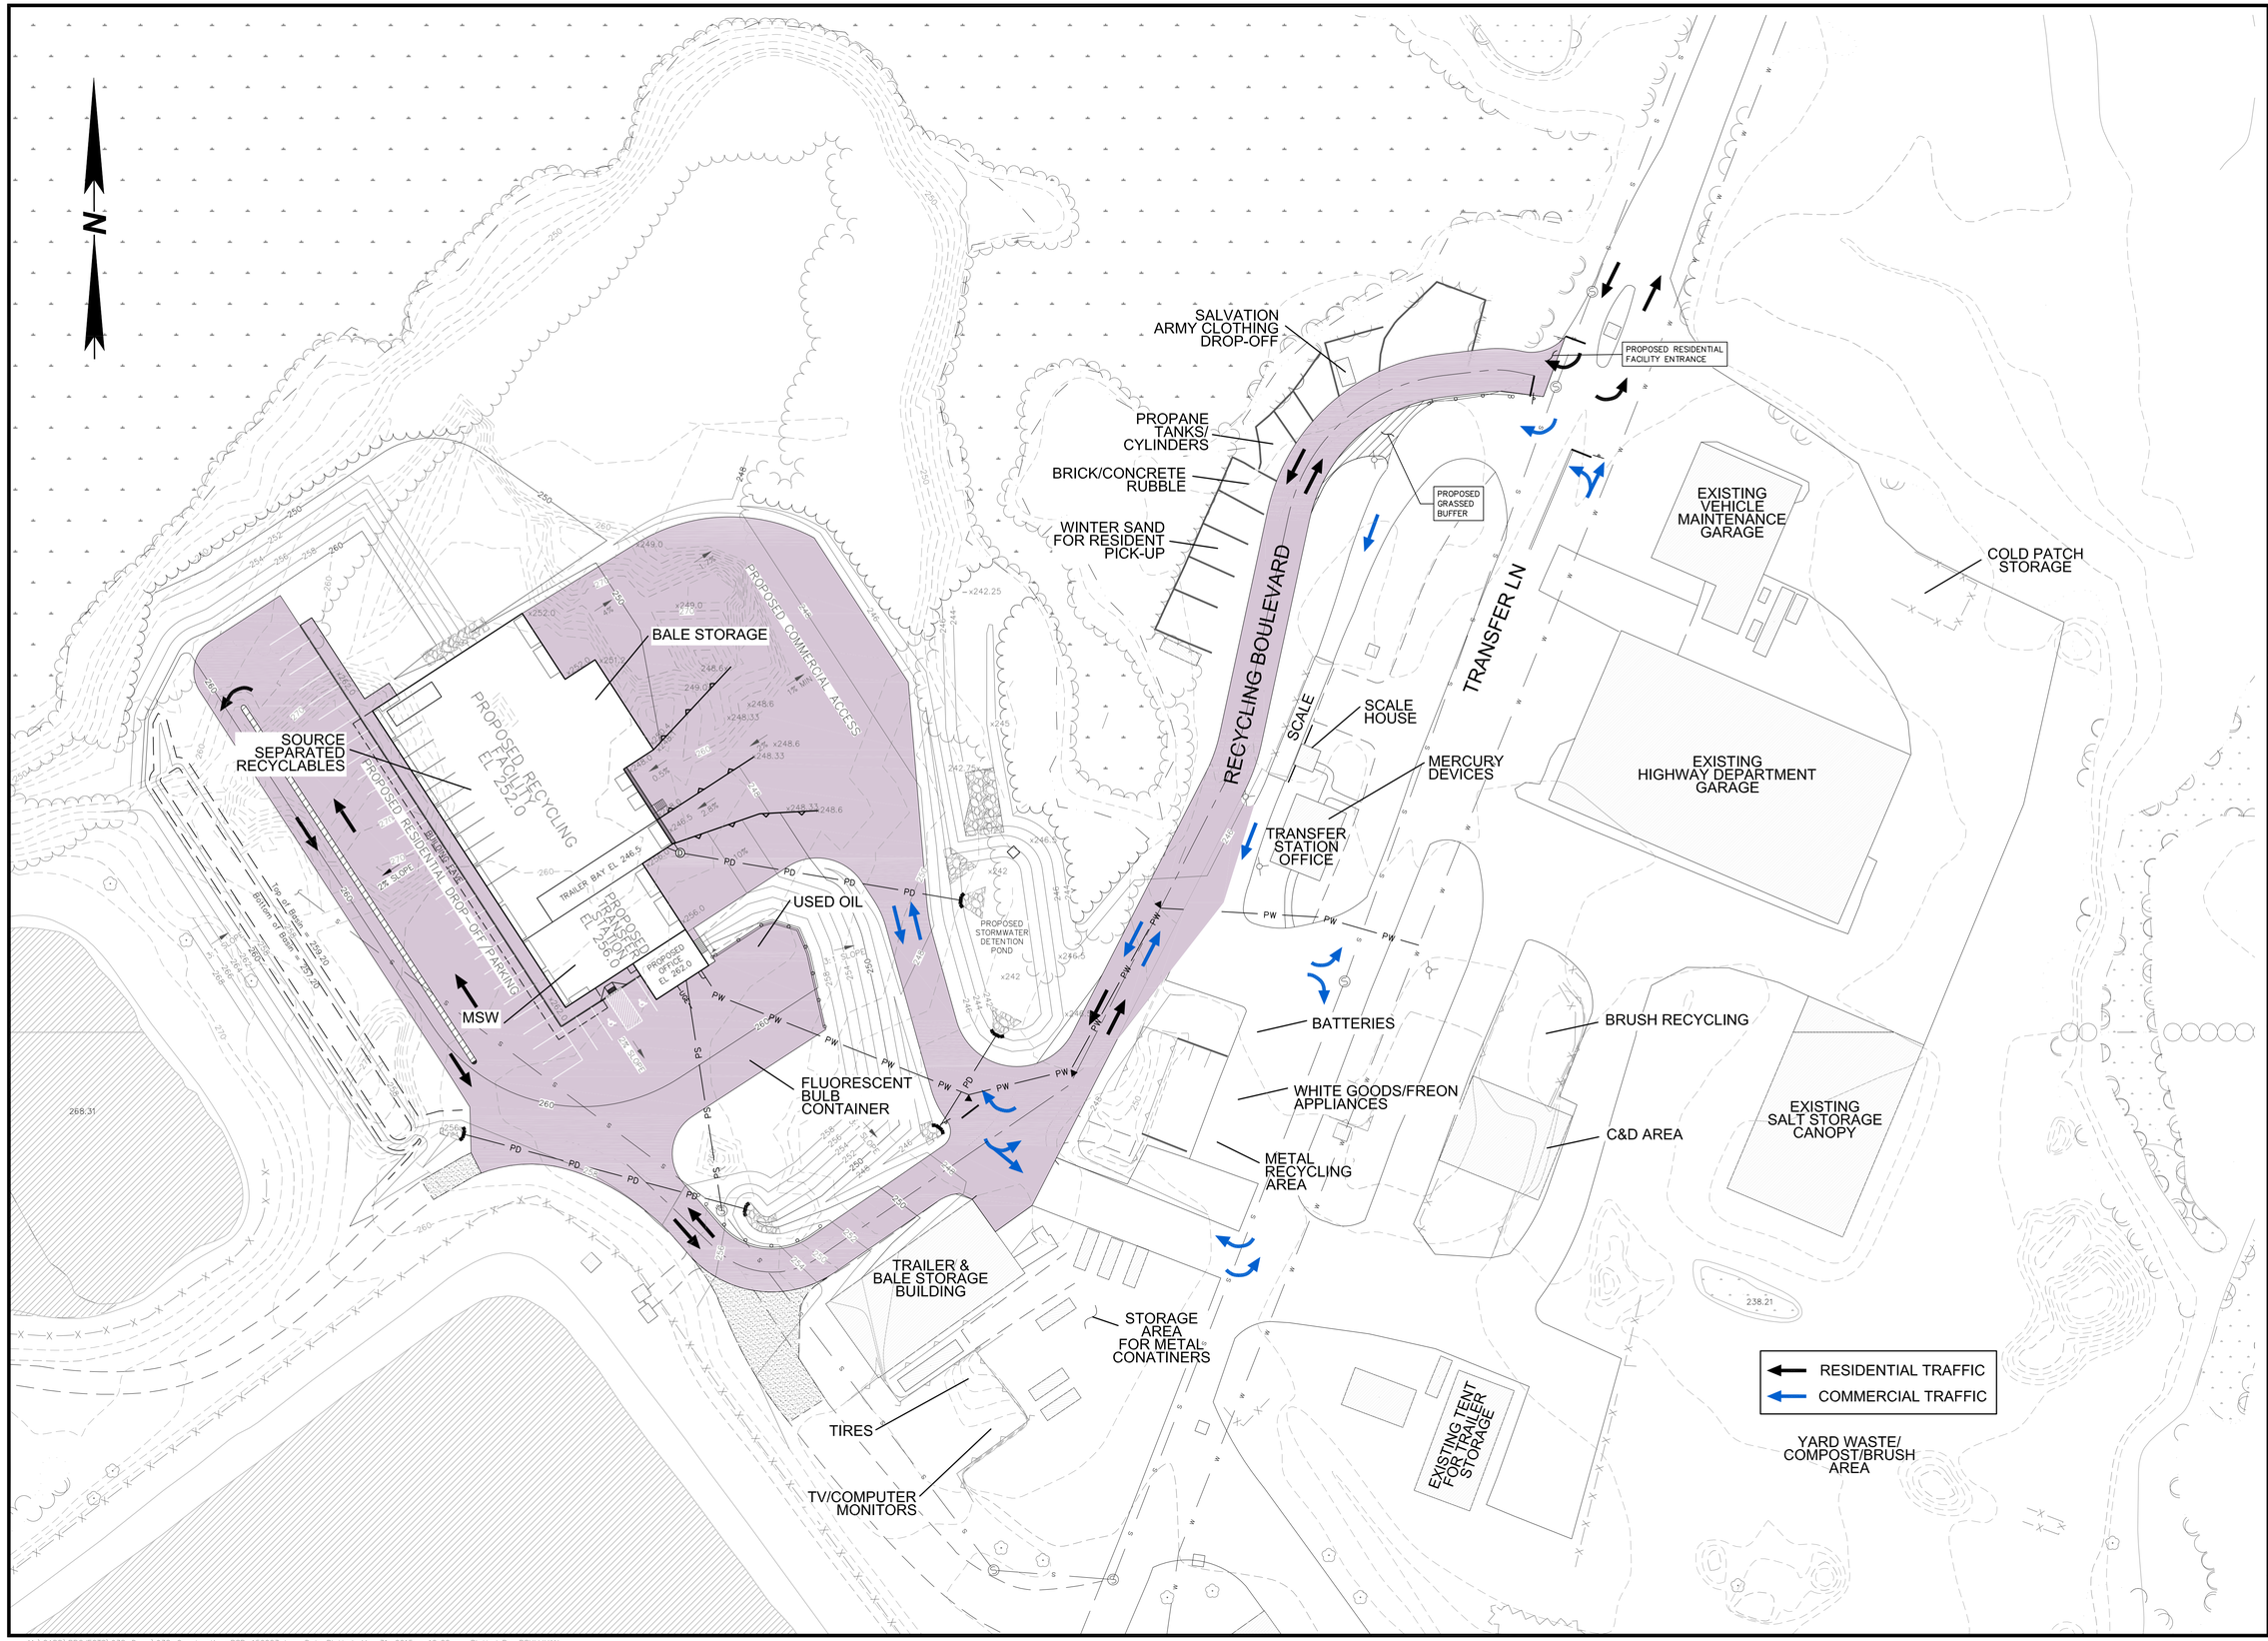

no.	revision	date	by
1	Issued for NHDES Type III Permit Modification Application	3/31/15	PDS

Design-Build General Contractor
HUTTER
Hutter Construction Corporation
New Ipswich, New Hampshire

CMA ENGINEERS
CIVIL/ENVIRONMENTAL ENGINEERS
Portsmouth, NH Manchester, NH Portland, ME
Robert E. Doyle PE RA
22 West Concord Street
Dover, NH 03820
603.738.2872
rdoylepere@gmail.com

NEW HAMPSHIRE STATE LICENSED PROFESSIONAL ENGINEER PAUL SCHMIDT No. 9825

designed by: PDS/BWS
drawn by: BWS
approved by: PDS
date: March 2015
project no: 938
file name: 938-Construction-PSP-150223.dwg
scale: (in feet) 1" = 40'

Town of Derry, NH
Department of Public Works
Transfer Station & Recycling Facility
Type III Permit Modification
Transfer Station & Recyclable Materials Storage Locations

drawing no. 1
sheet: 1 of 1

M:\CADD\PROJECTS\938-Derry\938-Construction-PSP-150223.dwg Date Plotted: Mar 31, 2015 - 12:22pm Plotted By: BSULLIVAN