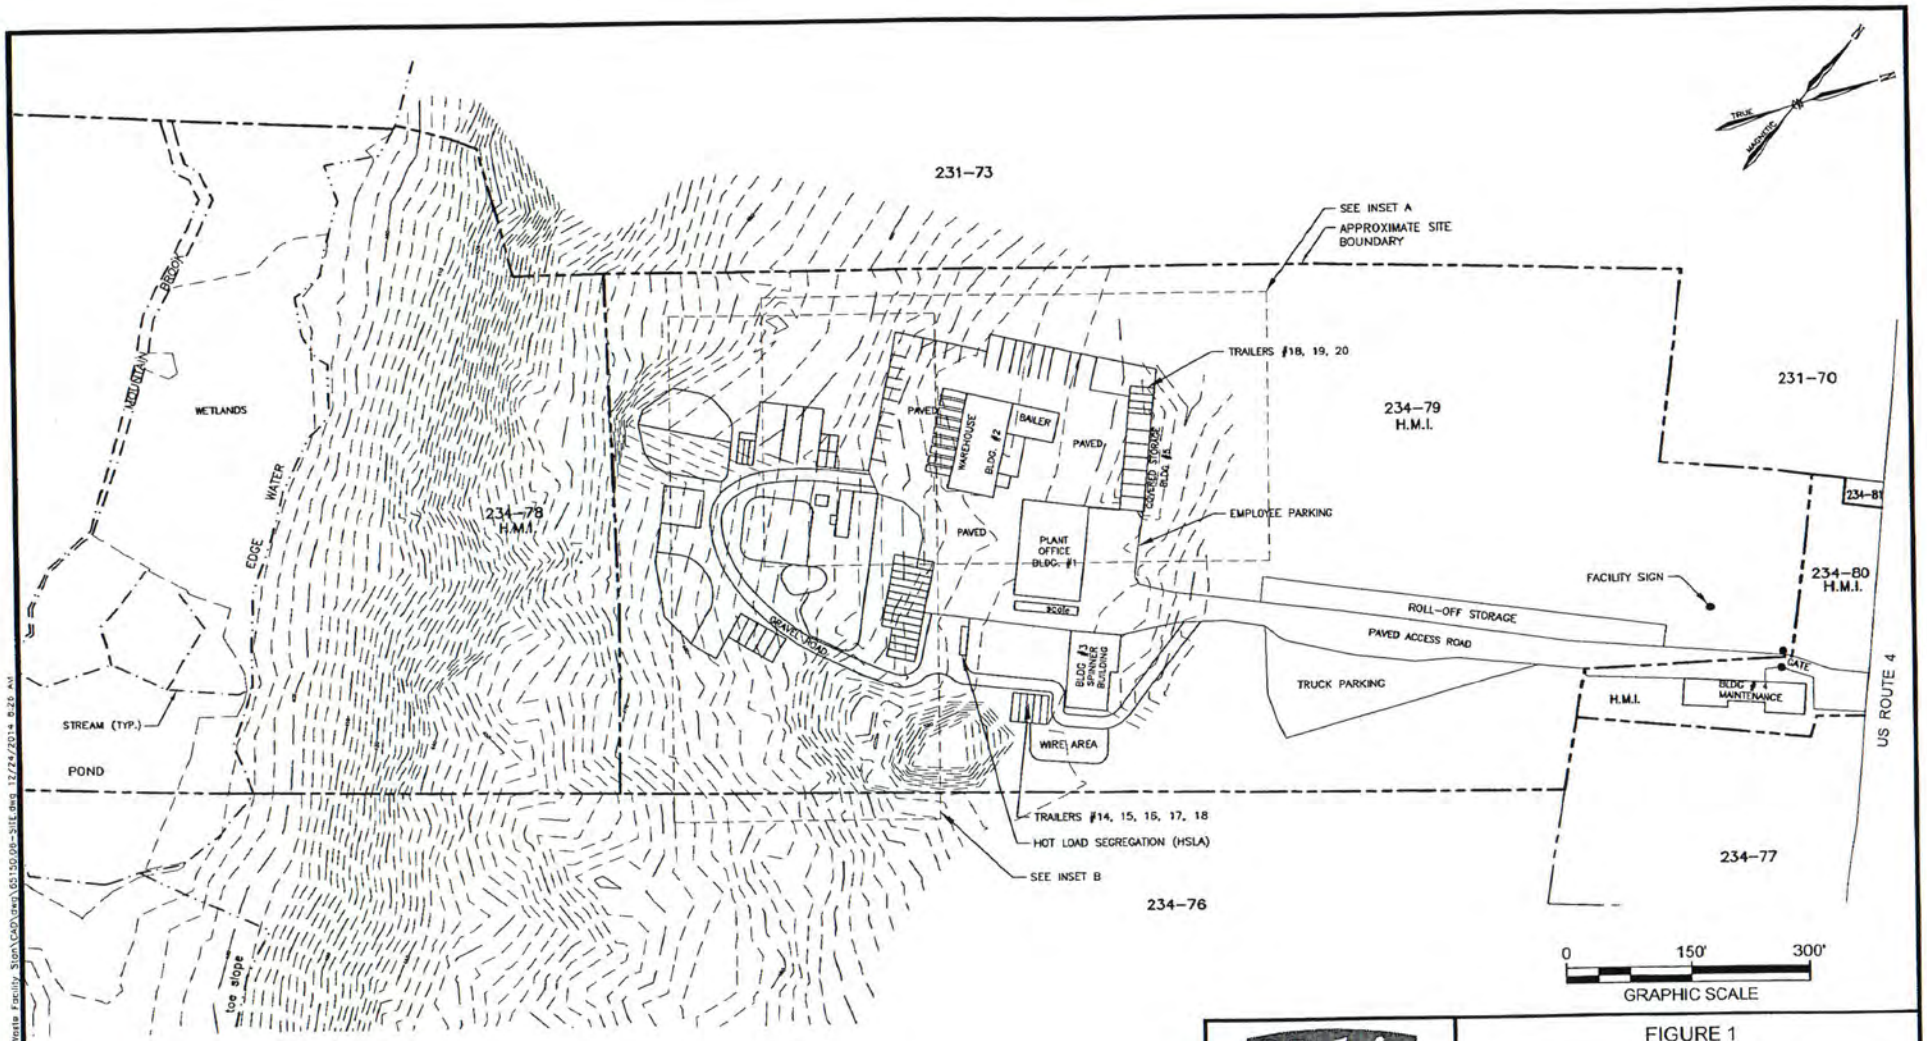

NOTES

1. THIS PLAN WAS DEVELOPED FROM A SURVEY BY W.T. WORMWELL, LLS OF NORTHWOOD, NH, NORTHWOOD TAX MAPS, A STONE & WEBSTER ENVIRONMENTAL TECHNOLOGY SERVICES, INC. REPORT DATED DECEMBER 1996 AND SITE OBSERVATIONS BY NOBIS ENGINEERING, INC.
2. LOCATIONS OF SITE FEATURES PRESENTED HEREON ARE APPROXIMATE AND GIVEN FOR ILLUSTRATIVE PURPOSES ONLY.

LEGEND

PROPERTY LINE

Nobis
Engineering a Sustainable Future
Nobis Engineering, Inc.
18 Chenell Drive
Concord, NH 03301
T(603) 224-4182
www.nobiseng.com
Client - Focused, Employee - Owned

FIGURE 1

OVERALL SITE PLAN
HARDING METALS, INC.
42 HARDING DRIVE
NORTHWOOD, NEW HAMPSHIRE

DRAWN BY:	AKP	CHECKED BY:	BV
PROJECT NO.	65150.06	DATE:	DECEMBER 2014

J:\65150.06 - Harding Metals Solid Waste Facility Site\CADD\dwg\65150.06-SITE.dwg 12/24/2014 8:26 AM

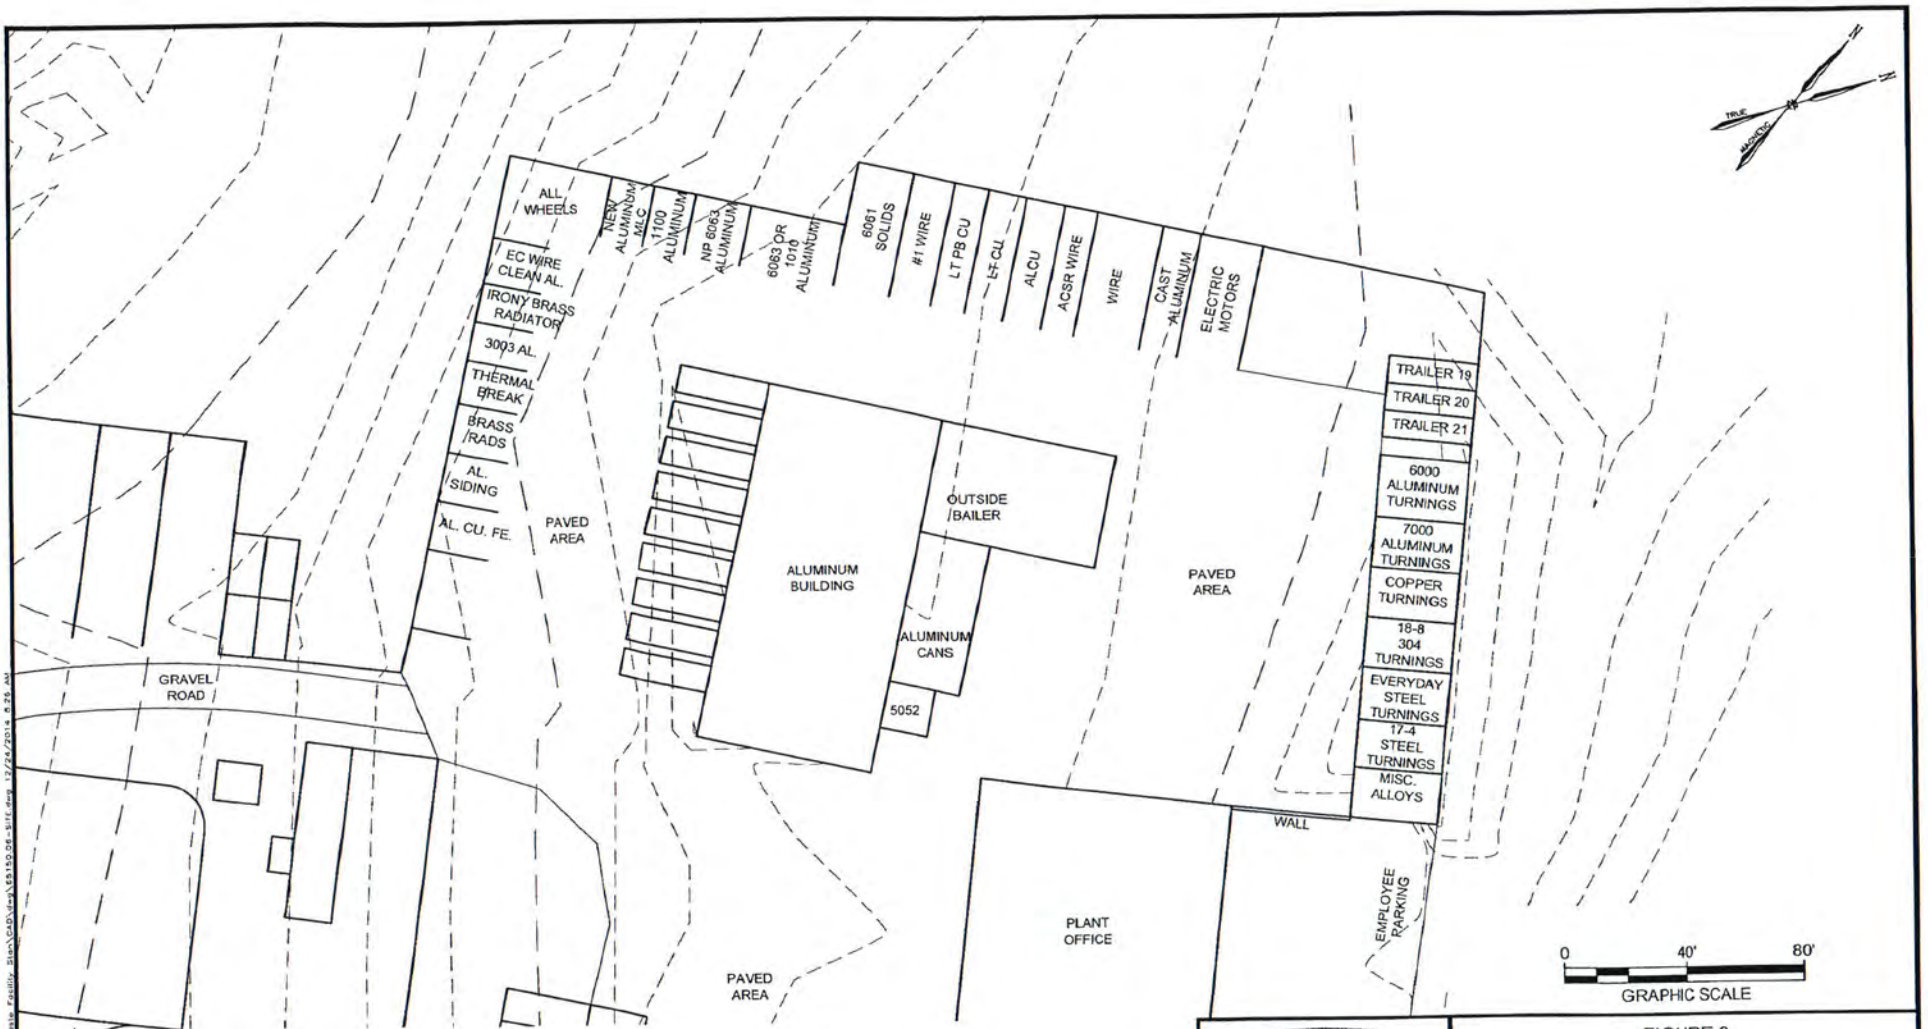

NOTES

1. THIS PLAN WAS DEVELOPED FROM A SURVEY BY W.T. WORMWELL, LLS OF NORTHWOOD, NH, NORTHWOOD TAX MAPS, A STONE & WEBSTER ENVIRONMENTAL TECHNOLOGY SERVICES, INC. REPORT DATED DECEMBER 1996 AND SITE OBSERVATIONS BY NOBIS ENGINEERING, INC.
2. LOCATIONS OF SITE FEATURES PRESENTED HEREON ARE APPROXIMATE AND GIVEN FOR ILLUSTRATIVE PURPOSES ONLY.

LEGEND

PROPERTY LINE

Nobis
Engineering a Sustainable Future
Nobis Engineering, Inc.
18 Chenell Drive
Concord, NH 03301
T(603) 224-4182
www.nobiseng.com
Client - Focused, Employee - Owned

FIGURE 2

INSET A
HARDING METALS, INC.
42 HARDING DRIVE
NORTHWOOD, NEW HAMPSHIRE

DRAWN BY:	AKP	CHECKED BY:	BV
PROJECT NO.	65150.06	DATE:	DECEMBER 2014

J:\65150.06 - Harding Metals Solid Waste Facility Plan\CAD\dwg\65150.06-Site.dwg 12/24/2014 8:26 AM

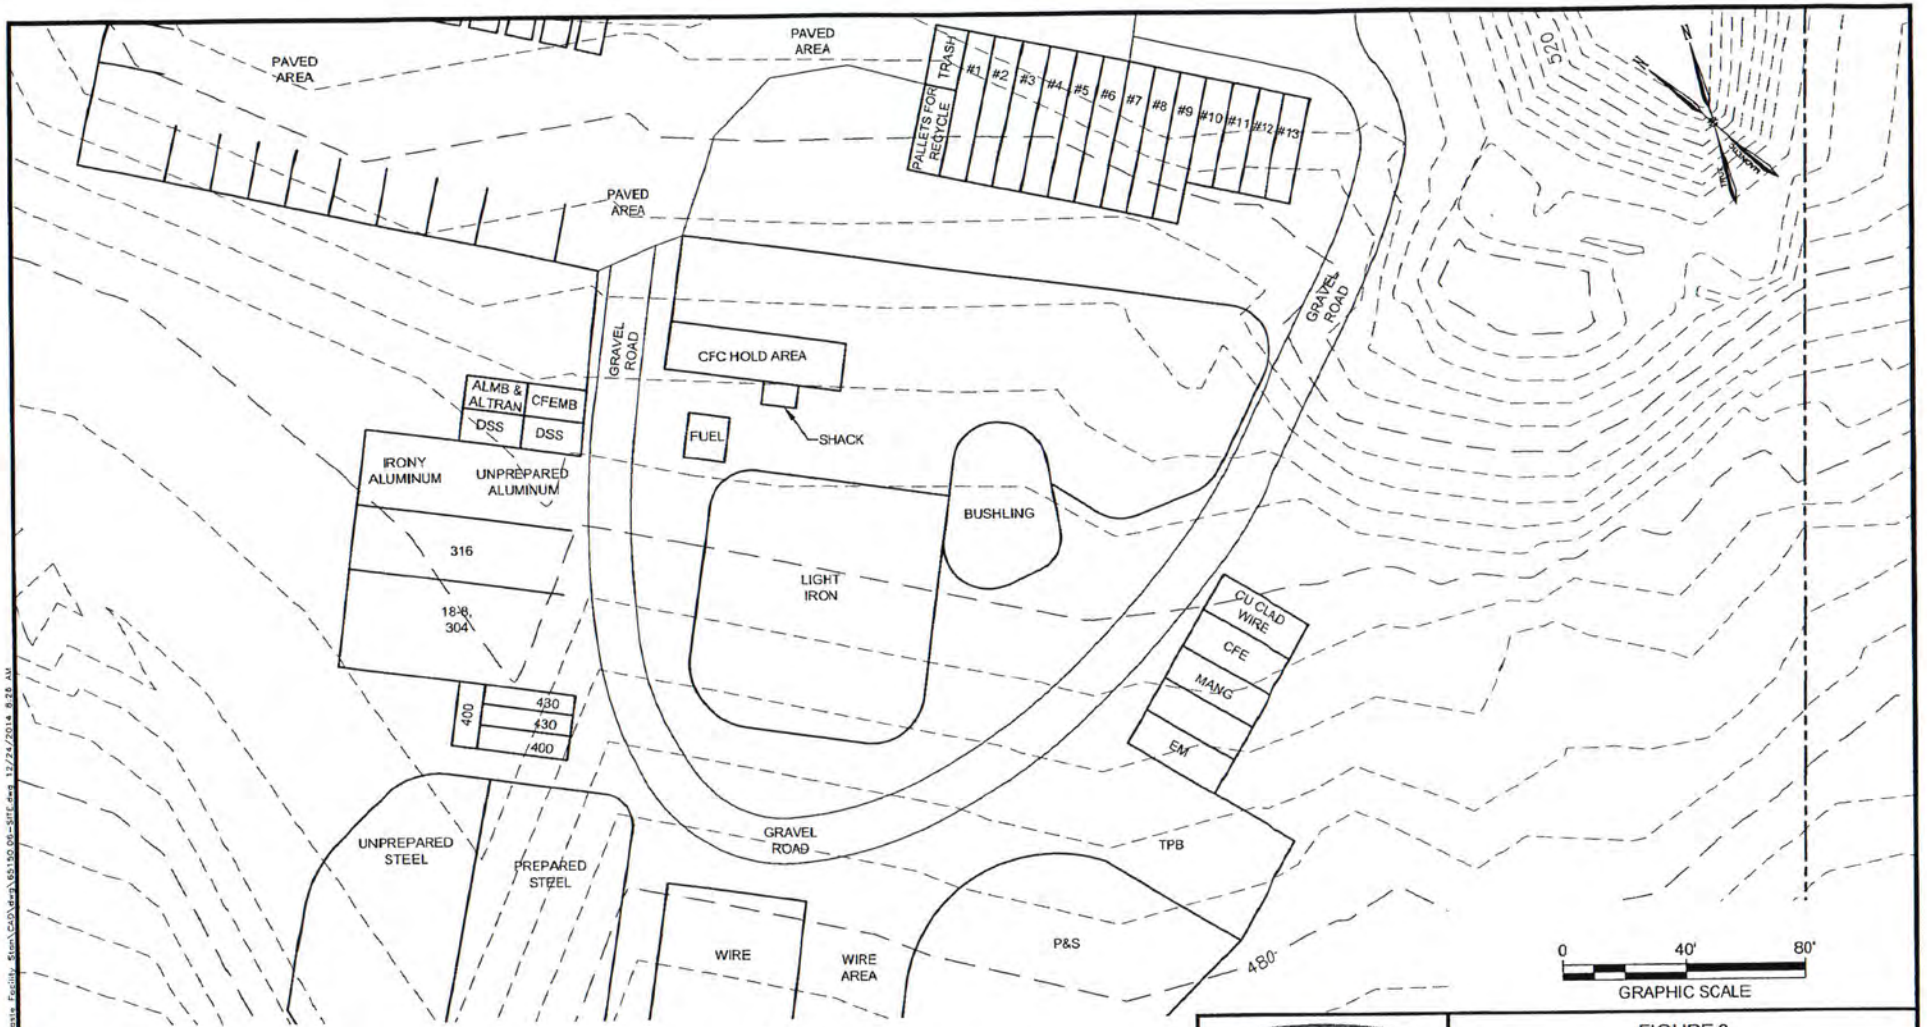

NOTES

1. THIS PLAN WAS DEVELOPED FROM A SURVEY BY W.T. WORMWELL, LLS OF NORTHWOOD, NH, NORTHWOOD TAX MAPS, A STONE & WEBSTER ENVIRONMENTAL TECHNOLOGY SERVICES, INC. REPORT DATED DECEMBER 1996 AND SITE OBSERVATIONS BY NOBIS ENGINEERING, INC.
2. LOCATIONS OF SITE FEATURES PRESENTED HEREON ARE APPROXIMATE AND GIVEN FOR ILLUSTRATIVE PURPOSES ONLY.

LEGEND

PROPERTY LINE

Nobis
Engineering a Sustainable Future
Nobis Engineering, Inc.
18 Chenell Drive
Concord, NH 03301
T(603) 224-4182
www.nobiseng.com
Client - Focused, Employee - Owned

FIGURE 3

INSET B
HARDING METALS, INC.
42 HARDING DRIVE
NORTHWOOD, NEW HAMPSHIRE

DRAWN BY:	AKP	CHECKED BY:	BV
PROJECT NO.	65150.06	DATE:	DECEMBER 2014

J:\65150.06 - Harding Metals Solid Waste Facility, Stark\CAD\dwg\65150.06-SHF.dwg 12/24/2014 8:28 AM

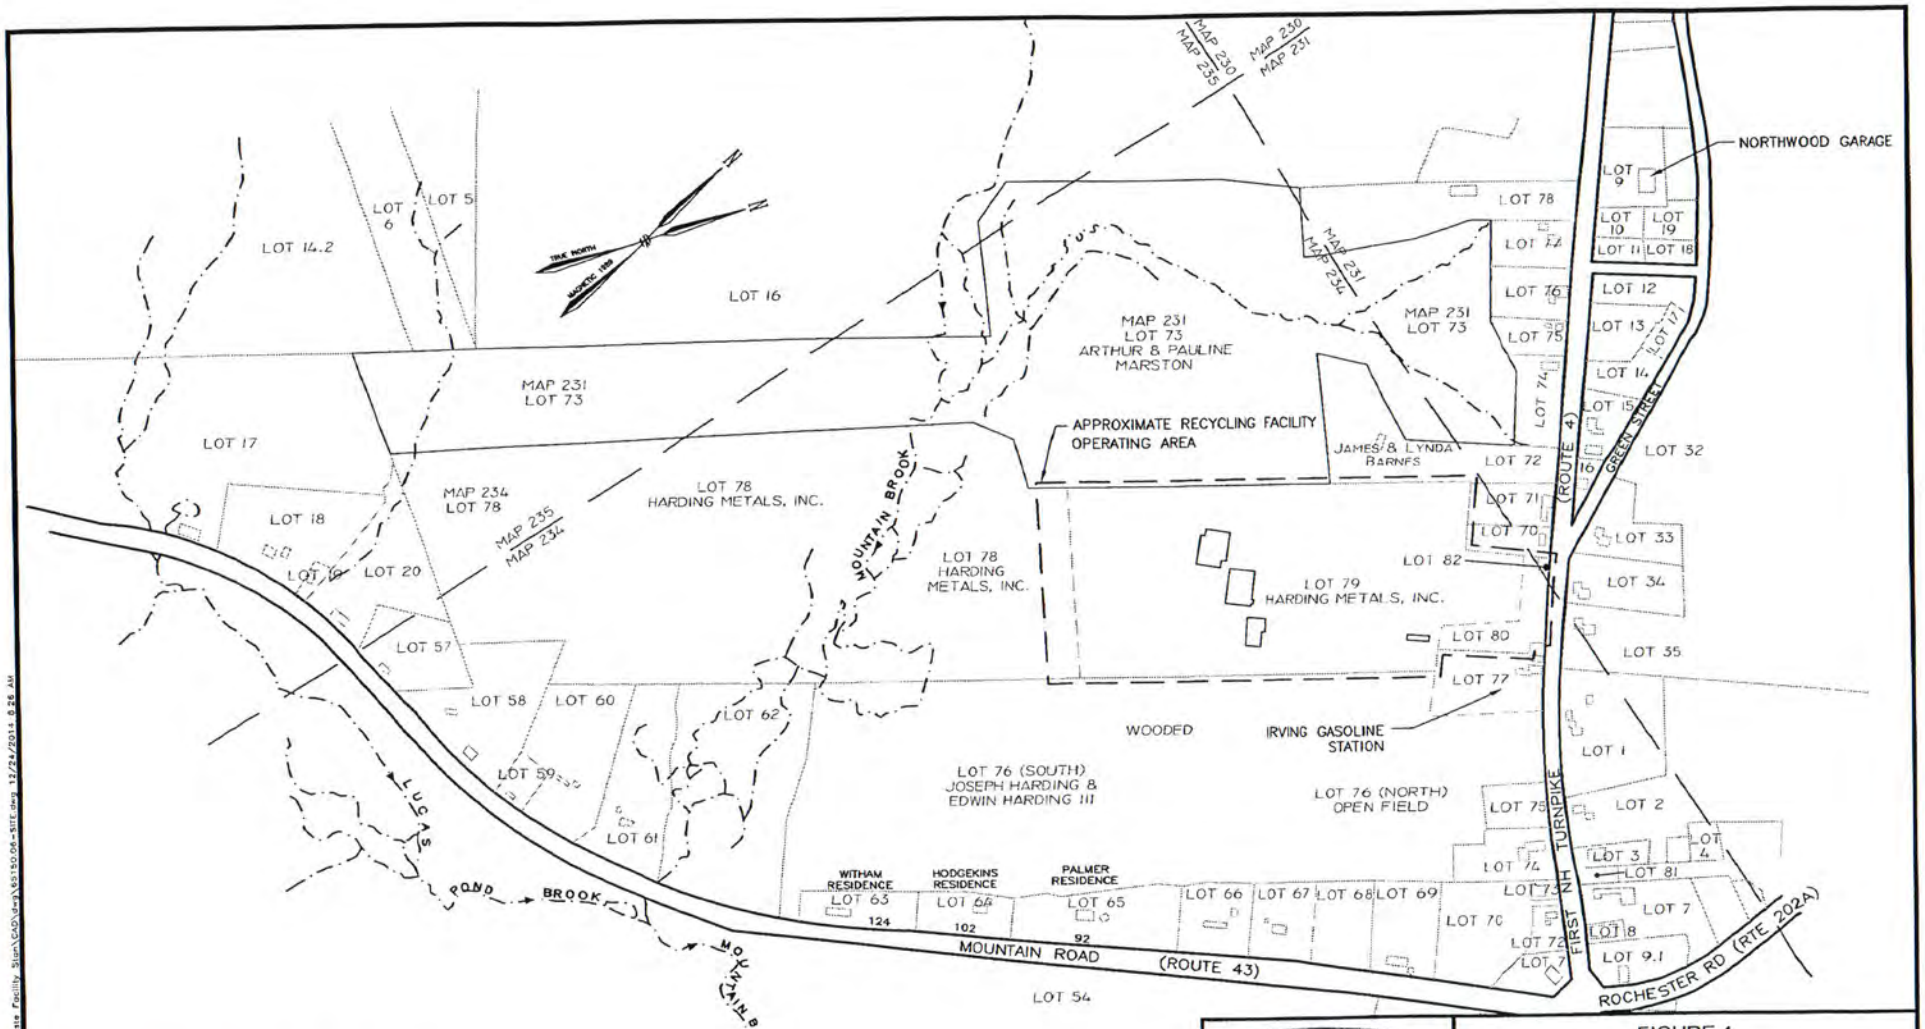

NOTES

1. THIS PLAN WAS DEVELOPED FROM A SURVEY BY W.T. WORMWELL, LLS OF NORTHWOOD, NH, NORTHWOOD TAX MAPS, A STONE & WEBSTER ENVIRONMENTAL TECHNOLOGY SERVICES, INC. REPORT DATED DECEMBER 1996 AND SITE OBSERVATIONS BY NOBIS ENGINEERING, INC.

2. LOCATIONS OF SITE FEATURES PRESENTED HEREON ARE APPROXIMATE AND GIVEN FOR ILLUSTRATIVE PURPOSES ONLY.

0 400' 800'

GRAPHIC SCALE

Nobis

Engineering a Sustainable Future

Nobis Engineering, Inc.
18 Chenell Drive
Concord, NH 03301
T(603) 224-4182
www.nobiseng.com

Client - Focused, Employee - Owned

FIGURE 4

SITE AREA AND LAND USE SKETCH
HARDING METALS, INC.
42 HARDING DRIVE
NORTHWOOD, NEW HAMPSHIRE

DRAWN BY:	AKP	CHECKED BY:	BV
PROJECT NO.	65150.06	DATE:	DECEMBER 2014

J:\65150.06 - Harding Metals Solid Waste Facility Sites\CAD\dwg\65150.06-SITE.dwg 12/24/2014 8:26 AM

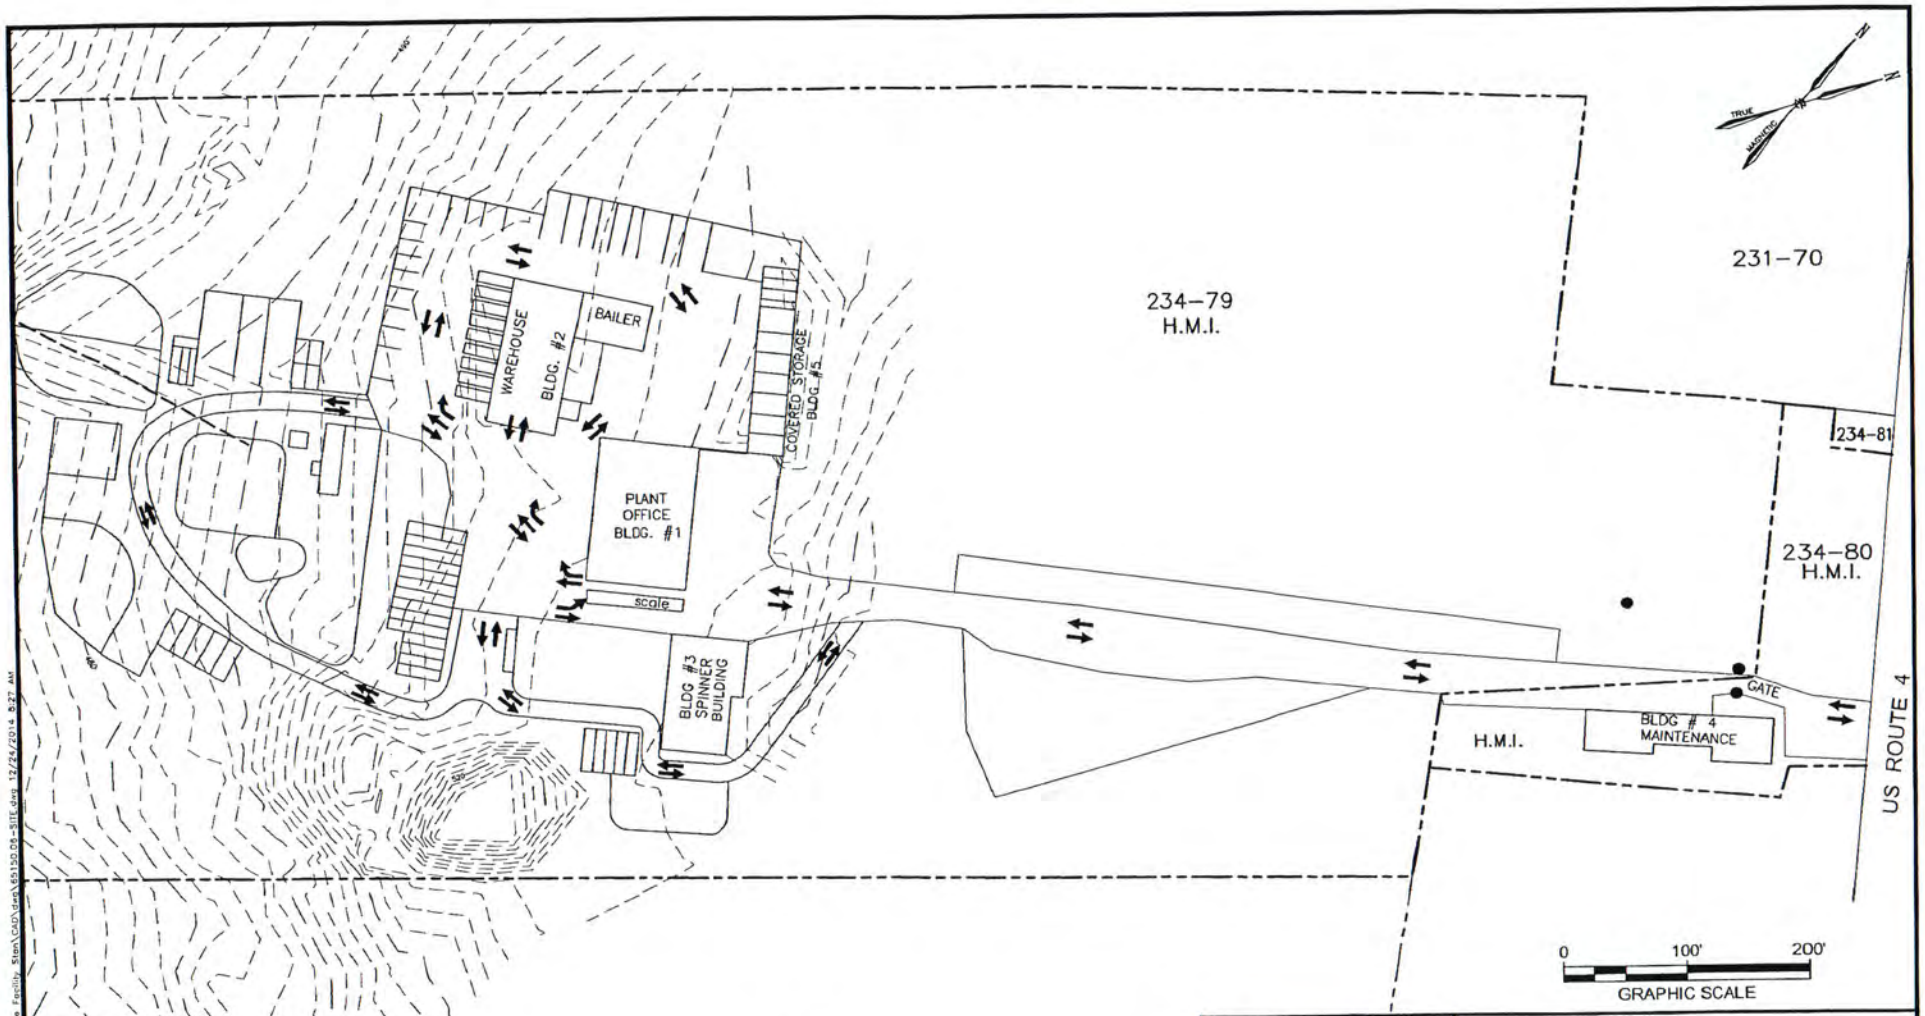

NOTES

1. THIS PLAN WAS DEVELOPED FROM A SURVEY BY W.T. WORMWELL, LLS OF NORTHWOOD, NH, NORTHWOOD TAX MAPS, A STONE & WEBSTER ENVIRONMENTAL TECHNOLOGY SERVICES, INC. REPORT DATED DECEMBER 1996 AND SITE OBSERVATIONS BY NOBIS ENGINEERING, INC.
2. LOCATIONS OF SITE FEATURES PRESENTED HEREON ARE APPROXIMATE AND GIVEN FOR ILLUSTRATIVE PURPOSES ONLY.

LEGEND

PROPERTY LINE

Nobis
Engineering a Sustainable Future
Nobis Engineering, Inc.
18 Chenell Drive
Concord, NH 03301
T(603) 224-4182
www.nobiseng.com
Client - Focused, Employee - Owned

FIGURE 5

TRAFFIC PATTERN EXHIBIT
HARDING METALS, INC.
42 HARDING DRIVE
NORTHWOOD, NEW HAMPSHIRE

DRAWN BY:	AKP	CHECKED BY:	BV
PROJECT NO.	65150.06	DATE:	DECEMBER 2014

J:\65150.06 - Harding Metals Solid Waste Facility Stan\CAD\dwg\65150.06-SITE.dwg 12/24/2014 8:27 AM

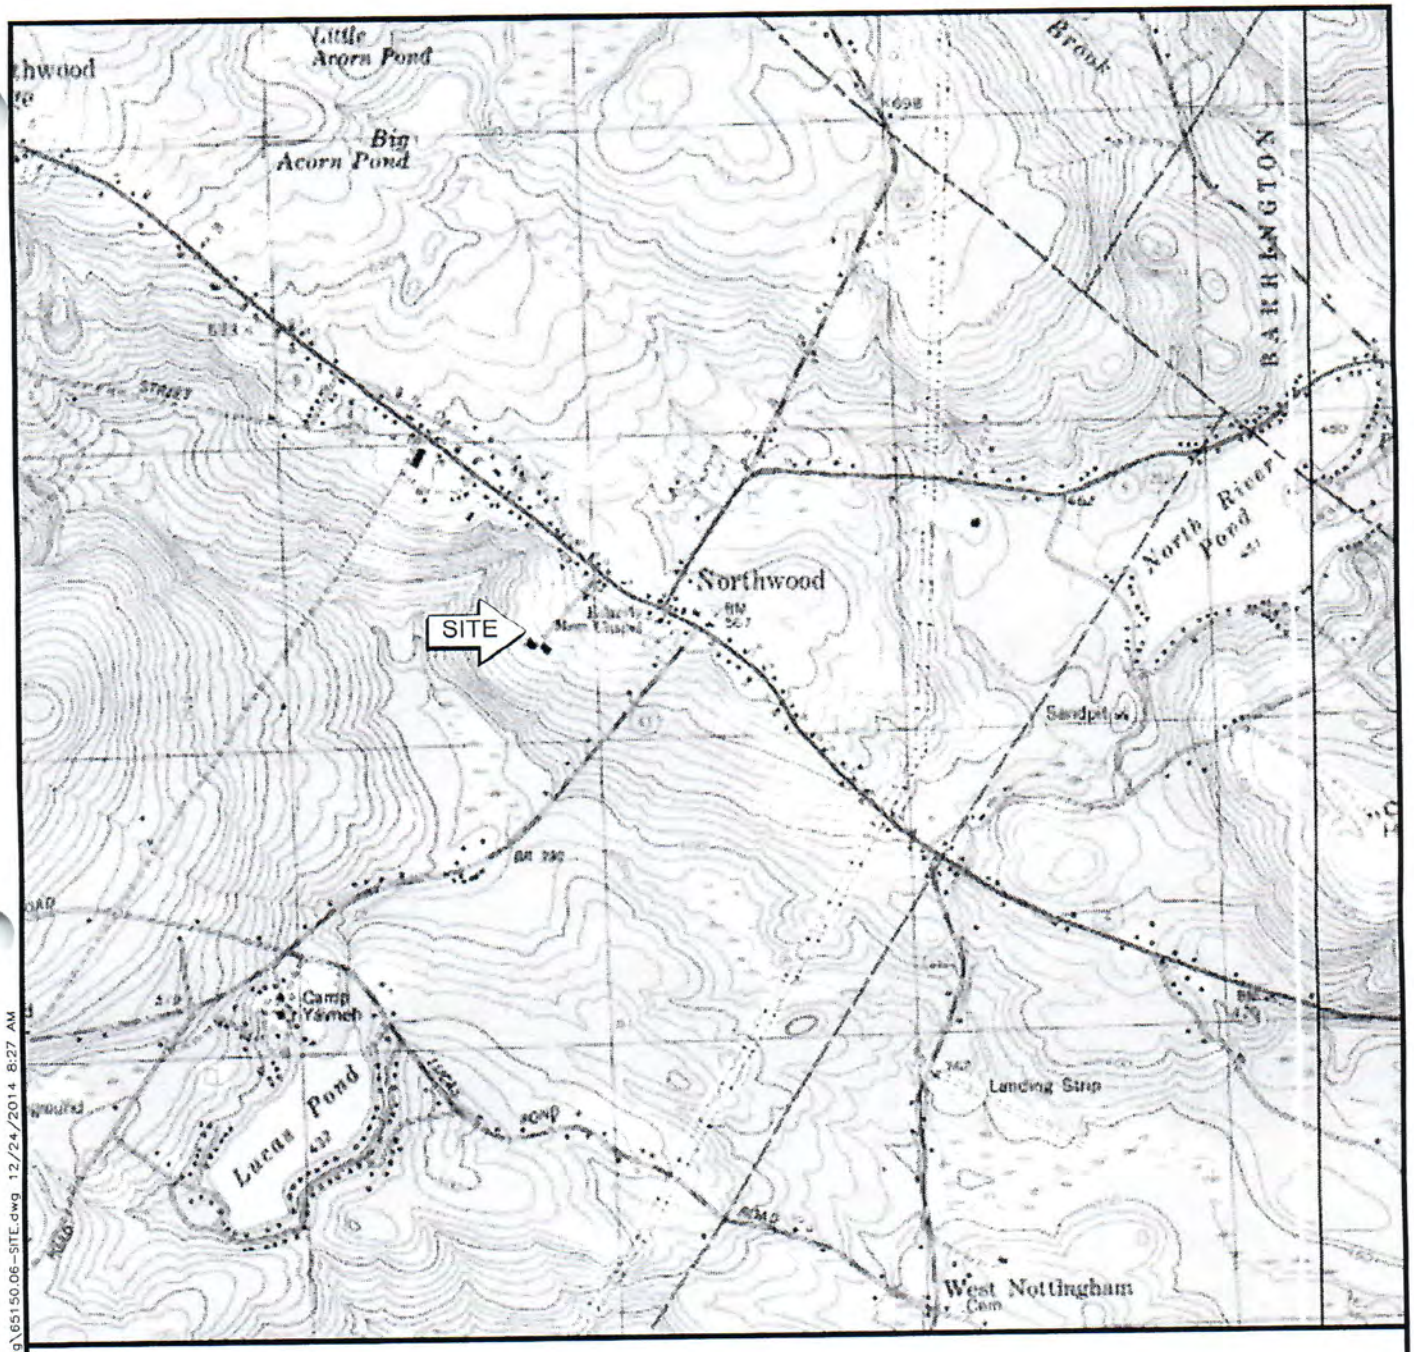

NORTH

USGS TOPOGRAPHIC MAP

NORTHWOOD, NEW HAMPSHIRE
1981

APPROXIMATE SCALE
1 INCH = 2,000 FEET

Nobis
Engineering a Sustainable Future
Nobis Engineering, Inc.
18 Chenell Drive
Concord, NH 03301
T(603) 224-4182
www.nobiseng.com
Client - Focused, Employee - Owned

QUADRANGLE LOCATION

FIGURE 6

LOCUS PLAN
HARDING METALS, INC.
42 HARDING DRIVE
NORTHWOOD, NEW HAMPSHIRE

PROJECT NO. 65150.06 | DATE: DECEMBER 2014

J:\65150.06 – Harding Metals Solid Waste Facility Stan\CAD\dwg\65150.06-SITE.dwg 12/24/2014 8:27 AM