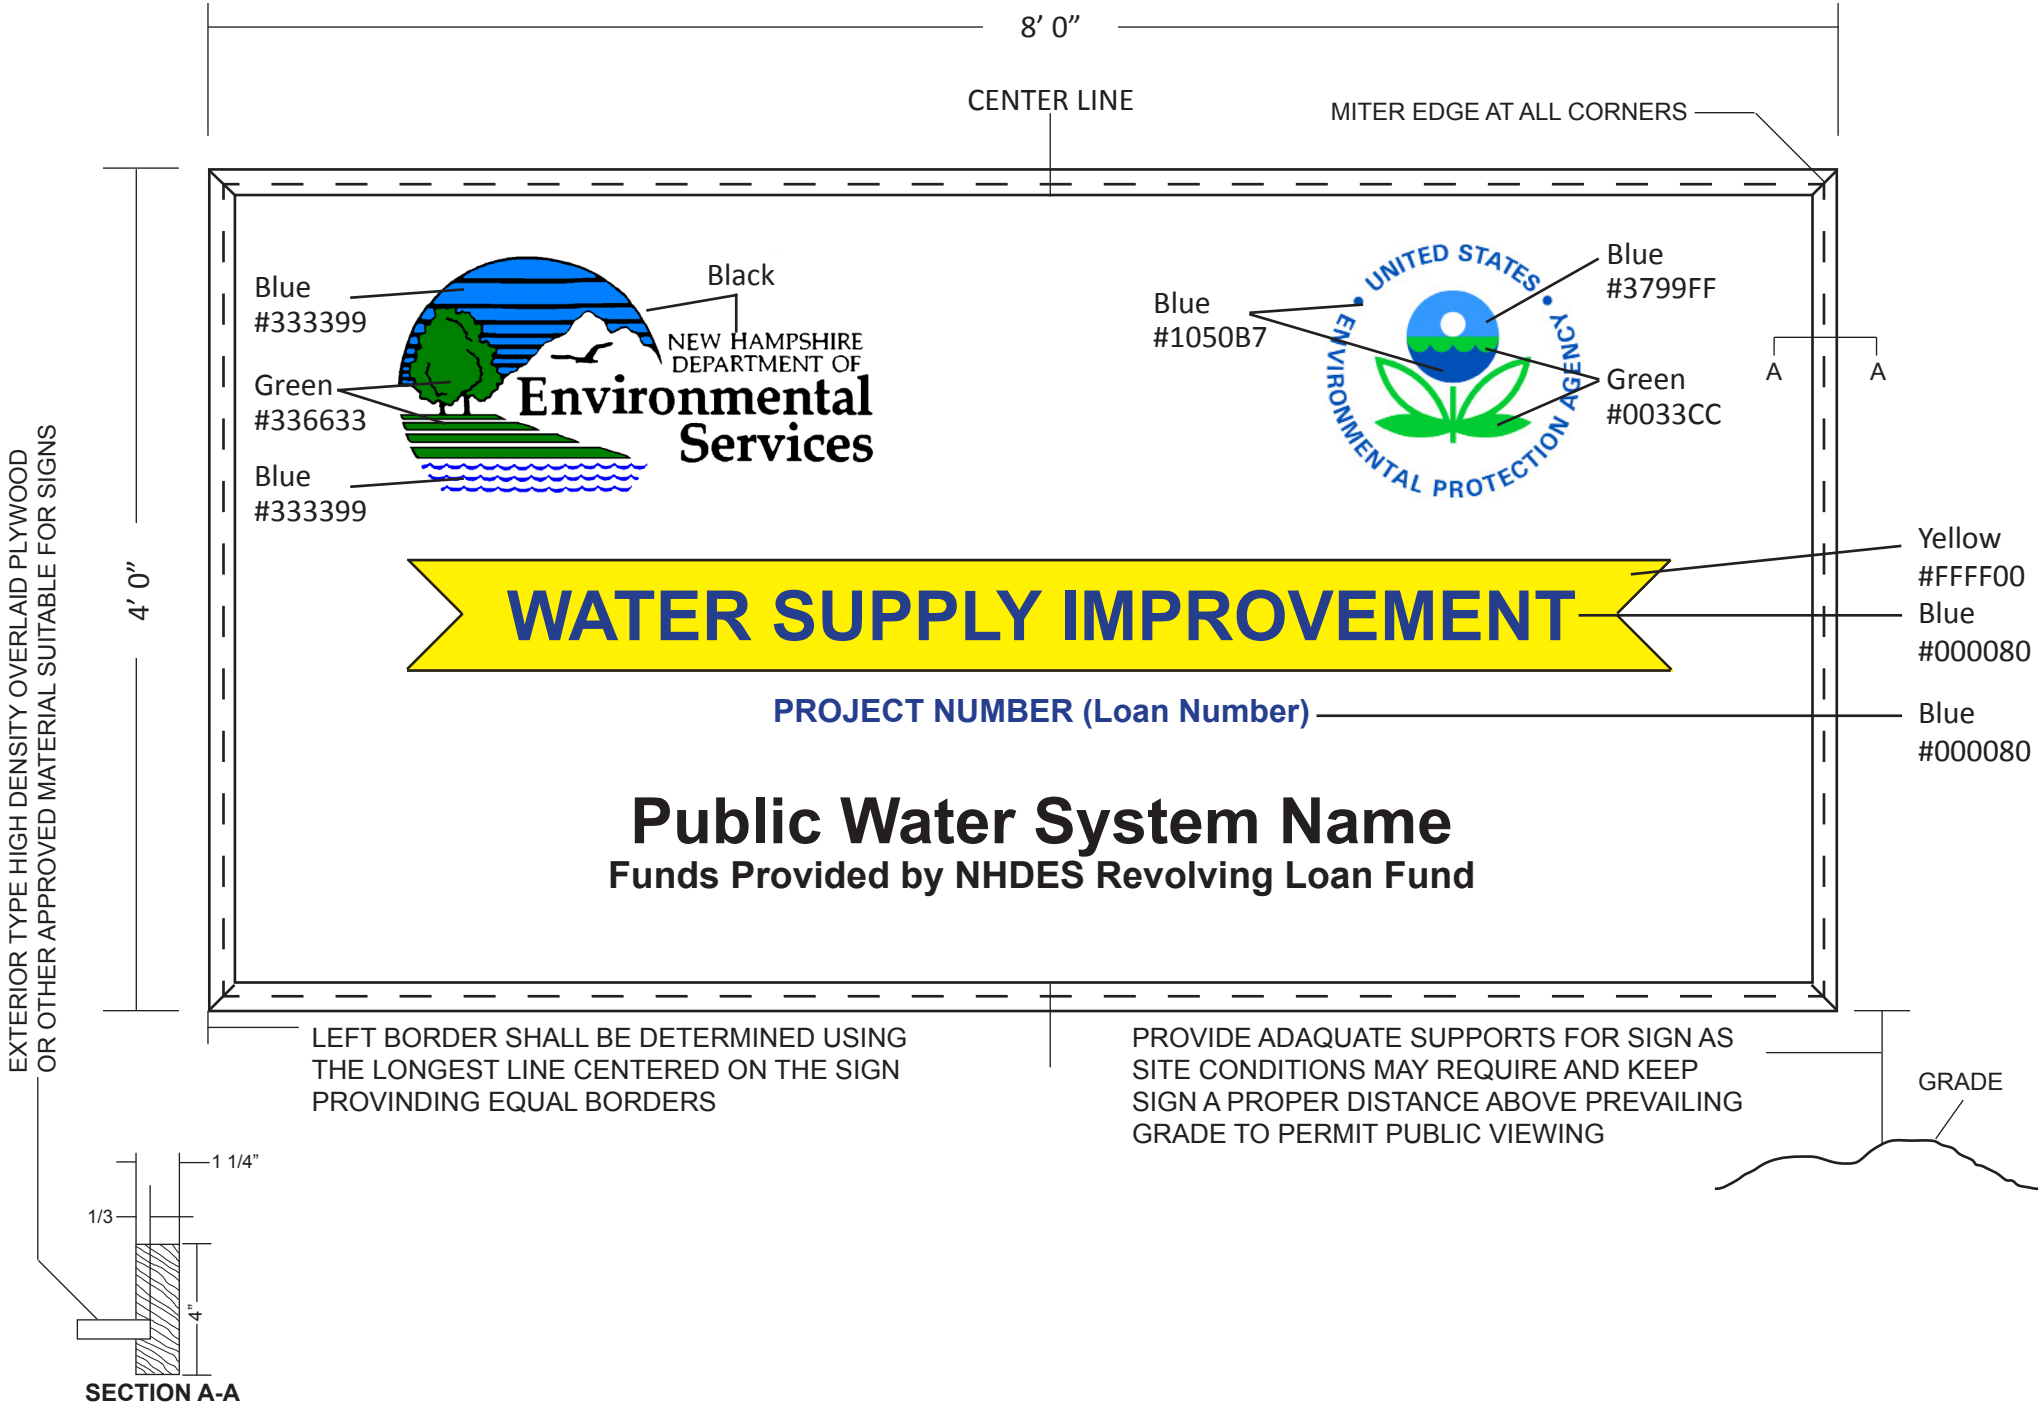
8' 0"
CENTER LINE
MITER EDGE AT ALL CORNERS
4' 0"
Blue
#333399
Black
NEW HAMPSHIRE
DEPARTMENT OF
Environmental
Services
Green
#336633
Blue
#333399
Blue
#1050B7
UNITED STATES
ENVIRONMENTAL PROTECTION AGENCY
Blue
#3799FF
Green
#0033CC
A
A
Yellow
#FFFF00
WATER SUPPLY IMPROVEMENT
Blue
#000080
PROJECT NUMBER (Loan Number)
Blue
#000080
Public Water System Name
Funds Provided by NHDES Revolving Loan Fund
EXTERIOR TYPE HIGH DENSITY OVERLAID PLYWOOD
OR OTHER APPROVED MATERIAL SUITABLE FOR SIGNS
LEFT BORDER SHALL BE DETERMINED USING
THE LONGEST LINE CENTERED ON THE SIGN
PROVINDING EQUAL BORDERS
PROVIDE ADAQUATE SUPPORTS FOR SIGN AS
SITE CONDITIONS MAY REQUIRE AND KEEP
SIGN A PROPER DISTANCE ABOVE PREVAILING
GRADE TO PERMIT PUBLIC VIEWING
GRADE
1 1/4"
1/3
4"
SECTION A-A