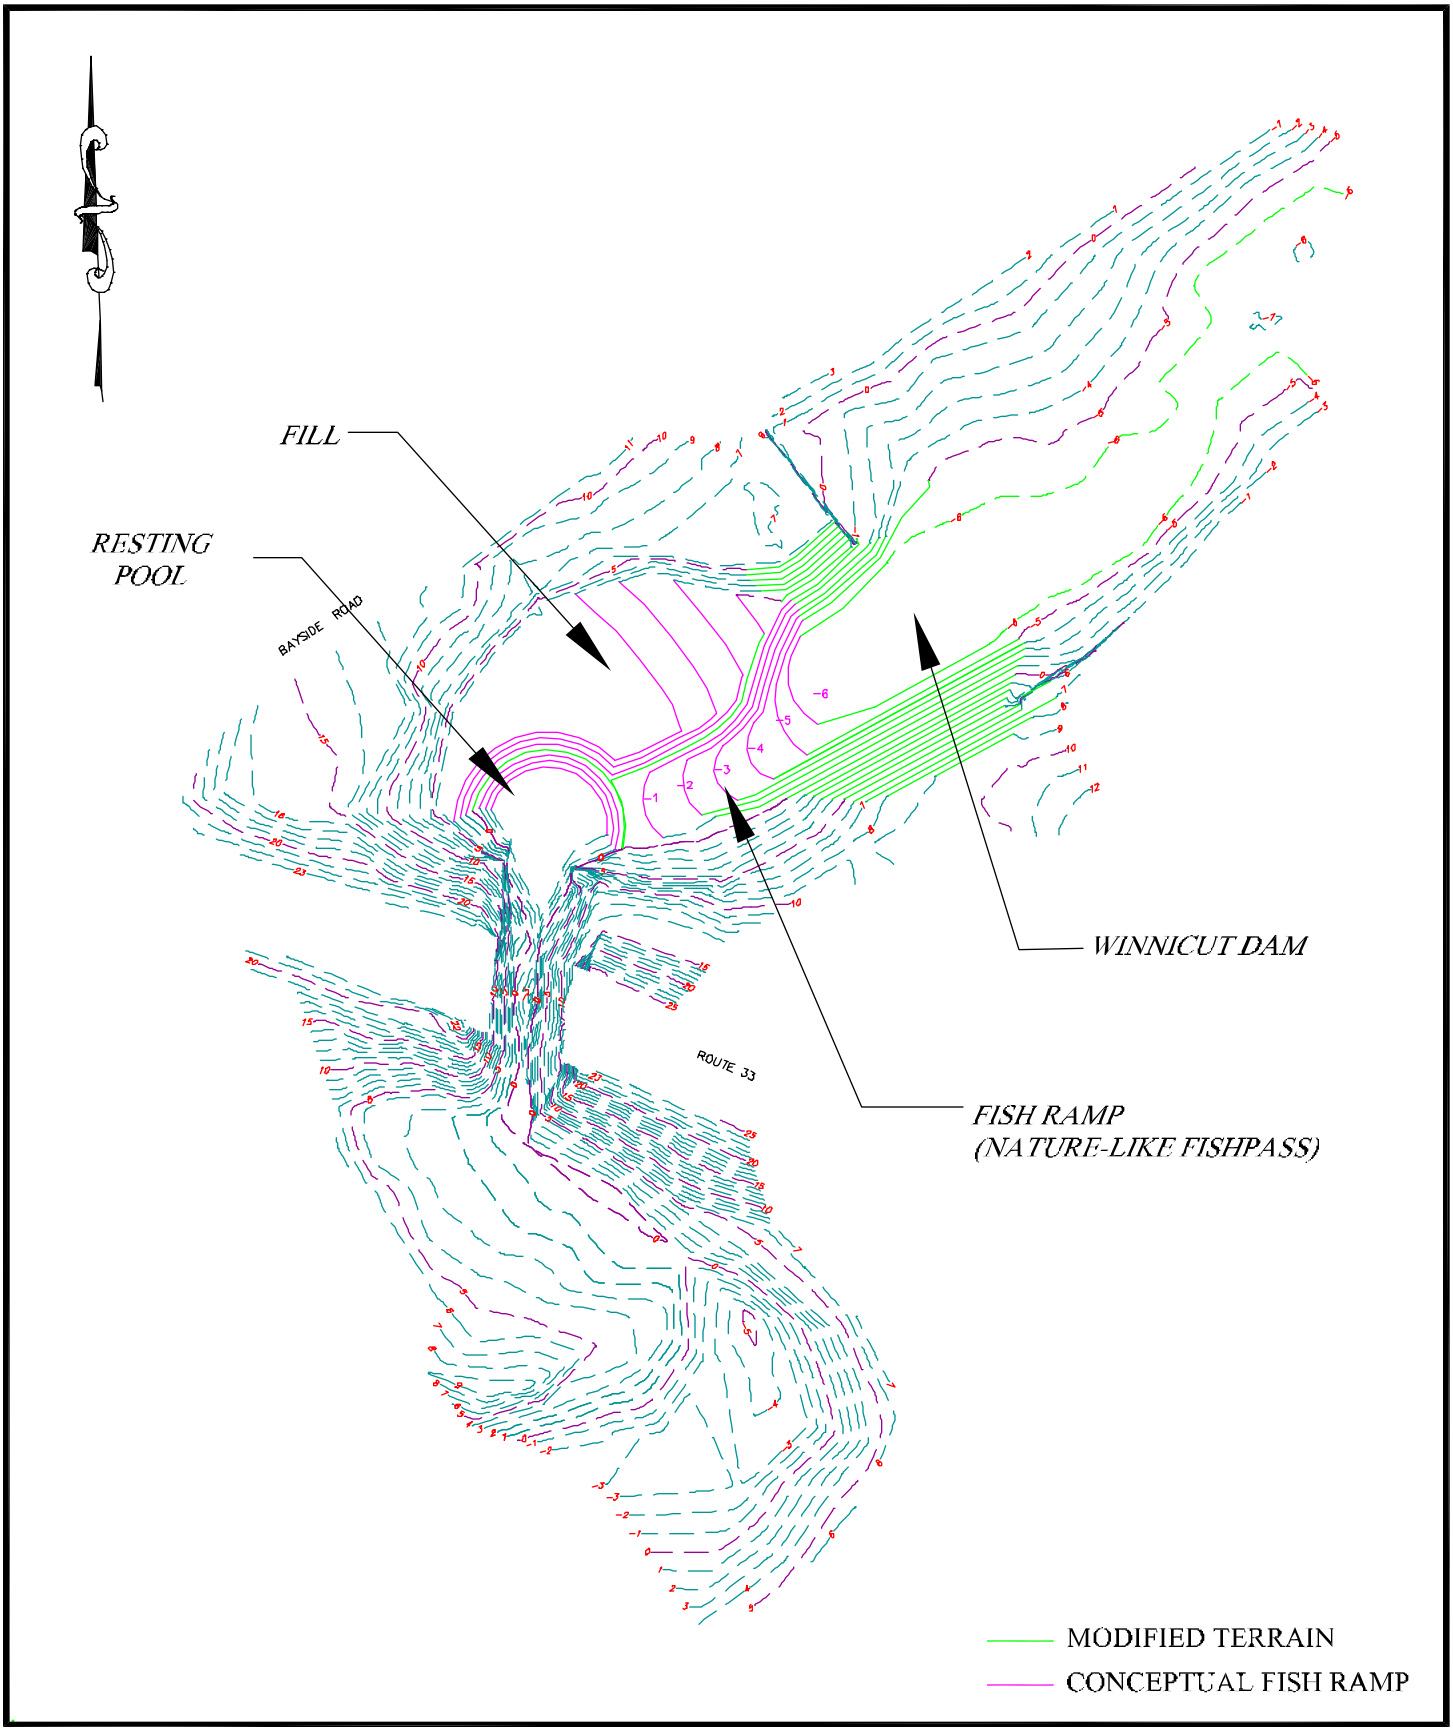

PREPARED BY:

WOODLOT ALTERNATIVES, INC.
ENVIRONMENTAL CONSULTANTS

DATE:	September 2003
SCALE:	1" = 100'
JOB NO.	103100
FILE:	* fish ramp.dwg

Figure 3
Conceptual Fish Ramp
Winnicut Dam Removal Feasibility Study
Greenland, New Hampshire

REV.